FilmL.A., Inc.
6255 W Sunset Blvd, 12th Floor
Hollywood, CA 90028
t: (213)977-8600 - f: (213)977-8601
www.filmla.com

Summary Information

Permit No: F00147015-B **Type of Permit:** FILMING **Release Date:** 01/16/2019

Production Company WARNER BROS TELEVISION PRODUCTION

Insured Company Name WARNER BROS TELEVISION PRODUCTION

Contact Phone No. 1 818-954-4833
Contact Phone No. 2
Fax 818-954-4904
Address 4000 WARNER BLVD
BURBANK, California 91522

Production Title LETHAL WEAPON

Type of Production TV Drama

Producer Marc Alpert

Director Nick Copus

1st AD Michael Newman

Production Manager Mark Bashaar

FilmL.A. Coordinator Cody Penwell

Location Manager Timothy Hillman
Primary Phone Mobile - 213-712-1637
Secondary Phone Office - 818-954-3077

Location Assistant Mona Nash Boelter
Primary Phone Mobile - 818-415-8383
Secondary Phone

Fees

Posting 300	$138.00
Posting 600	$552.00
Posting 1500	$690.00
Notification Charge	$170.00
LA CITY LANE AND STREET CLOSURE FEE	$312.00
FILMLA NON-REFUNDABLE FILM PERMIT RIDER FEE	$109.00

Total Permit Fee $1,971.00

Number of Locations 1

NOT A PERMIT

FilmL.A., Inc.
6255 W Sunset Blvd, 12th Floor
Hollywood, CA 90028
t: (213)977-8600 - f: (213)977-8601
www.filmla.com

Summary Information — Location

Permit Number	F00147015-B	**Location Manager**	Timothy Hillman
Production Company	WARNER BROS TELEVISION PRODUCT...	Primary Phone	Mobile - 213-712-1637
Insured Company	WARNER BROS TELEVISION PRODUCT...	Secondary Phone	Office - 818-954-3077
Production Title	LETHAL WEAPON		

Location Address 4057 Wilkinson Ave, Studio City, CA, 91604

Location Type Private Residence

Prep Dates 1/18/2019 - 1/18/2019 07:00 - 19:00 1 day

Film Dates 1/21/2019 - 1/21/2019 05:00 - 23:59 1 day

Strike Dates 1/22/2019 - 1/22/2019 07:00 - 19:00

Hold Dates 1/19/2019 - 1/20/2019 00:00 - 00:00

Open or Closed to the Public Closed

Generic Conditions

*Certain service and personnel fees required by jurisdictional agencies are not collected by FilmL.A. Any such fees must be paid directly to the appropriate agency, and a separate invoice will be provided to the permittee.
*LA CITY AND/OR LA COUNTY FIRE CHECKLIST ATTACHED TO FINAL PERMIT. THE PERMITTEE IS RESPONSIBLE FOR COMPLETING CHECKLIST PRIOR TO FILMING ACTIVITY AT THIS LOCATION. NON COMPLIANCE MAY RESULT IN ASSIGNMENT OF A FIRE OFFICER.
All closures impacting sidewalks must be implemented per WATCH manual, CA MUTCD TA-28 & TA-29
Community Survey Obtained
Equipment staging and vehicles may park on one side of the street only.
Must Maintain 5' Clearance on Sidewalks/Walkways
Must maintain local/emergency access
No cast or crew parking on area streets
No interference with merchant activity.
Notify LAPD North Hollywood Division (818) 623-4016 and comm. (213) 978-6552 1/2 hour prior to any gunfire, brandishing weapons, special effects or simulated emergency or criminal activity.
Notify LAPD Van Nuys Division (818) 374-9500 and comm. (213) 978-6552 1/2 hour prior to any gunfire, brandishing weapons, special effects or simulated emergency or criminal activity.
Number of uniformed officers listed on the permit is a minimum requirement. Permittee remains responsible for deploying a sufficient number of uniformed officers to provide traffic and crowd control to ensure the safety of the film crew and the public.
Traffic control must be done in accordance w/MUTCD
Traffic Officers Required

NOT A PERMIT

FilmL.A., Inc.
6255 W Sunset Blvd, 12th Floor
Hollywood, CA 90028
t: (213)977-8600 - f: (213)977-8601
www.filmla.com

Summary Information — Location

Permit Number	F00147015-B	**Location Manager**	Timothy Hillman
Production Company	WARNER BROS TELEVISION PRODUCT...	Primary Phone	Mobile - 213-712-1637
Insured Company	WARNER BROS TELEVISION PRODUCT...	Secondary Phone	Office - 818-954-3077
Production Title	LETHAL WEAPON		

Please see attached documents
U27868.pdf
Valleyheart Dr (NS curb) & Whitsett Ave (ES curb) - Lethal Weapon (REV1).pdf

Equipment on Location

Type	Quantity
4000 gal water truck	1
5 or 10 ton trucks	3
Catering Truck	2
Condors	2
Cranes	1
Cube Trucks	3
Generator	3
Honey Wagons	1
Picture vehicles	12
Portable restrooms	2
Scissor Lifts	2
Semi Trucks	5
Stakebed Trucks	6
Trailers	6
Vans	6

Personnel on Location

Type	Quantity
Cast	12
Crew	75
Extras	12
Off-Duty/Retired LAPD Officer(s)	2
Spot Check	1

Filming Activities Atmospheric Smoke Effects; Brandishing weapons (not in public view); Camera in car; Camera on sticks; Drive by; Drive ups & away; Emergency vehicles with flashing lights; Equipment on property; Equipment on sidewalk & street; Equipment on sidewalk, in curb lane & across street; Exterior establishing shots; Handheld equipment; Interior and exterior dialogue; Intermittent pedestrian control; Intermittent traffic control - 2 minutes standard; Wetdown;

Special Effects: F/X Permit # U27868

Type	No. Times Per Day	No. Takes Per Take
Fire Effects	1	1

Description of F/X Scene: ACTOR COOKING ON BBQ, MULTIPLE TAKES, NO MINORS. ALL OTHERS AT A SAFE DISTANCE.

* (2) 5-GALLON PROPANE TANKS

NOT A PERMIT

FilmL.A., Inc.
6255 W Sunset Blvd, 12th Floor
Hollywood, CA 90028
t: (213)977-8600 - f: (213)977-8601
www.filmla.com

Summary Information — Location

Permit Number	F00147015-B	**Location Manager**	Timothy Hillman
Production Company	WARNER BROS TELEVISION PRODUCT...	Primary Phone	Mobile - 213-712-1637
Insured Company	WARNER BROS TELEVISION PRODUCT...	Secondary Phone	Office - 818-954-3077
Production Title	LETHAL WEAPON		

*SPOT CHECK APPROVED FOR FX

Jurisdiction **Political:** Los Angeles City - Council District 02 **Police:** Los Angeles Police Department **Fire:** Los Angeles City

Thomas Guide **Page:** 562 **Grid:** F5

Approvals

LOS ANGELES CITY POLICE DEPARTMENT	Vincent Aguirre
FILML.A. CLOSURES	Yulizza Ramirez
LOS ANGELES CITY DEPARTMENT OF PUBLIC WORKS	Cairo Hunter

Coordinator Note SPOT CHECK APPROVED FOR BASE CAMP: INSP. MOREL

Coordinator Note RIDER B RELEASES WILKINSON AVE.

Parking

Base Camp	4032 Whitsett Ave, Los Angeles, CA, 91604	**Crew Parking**	4000 Warner Blvd, Burbank, CA, 91505
Location Type : Other Location		Location Type : Other Location	

Posting "No Parking" signs E/S WHITSETT, VALLEYHEART NORTH TO END OF CHURCH PROPERTY.

Approximate Footage 0 - 300 **Log Number** 228758

Date(s) 1/14/2019 to 1/14/2019 **Time(s)** 07:00 to 19:00

Posting "No Parking" signs W/S WILKINSON, VALLEYHEART NORTH 350 FT.

Approximate Footage 301 - 600 **Log Number** 228759

Date(s) 1/14/2019 to 1/16/2019 **Time(s)** 07:00 to 22:00

Posting "No Parking" signs E/S WILKINSON, VALLEYHEART NORTH 350 FT.

Approximate Footage 301 - 600 **Log Number** 228895

NOT A PERMIT

FilmL.A., Inc.
6255 W Sunset Blvd, 12th Floor
Hollywood, CA 90028
t: (213)977-8600 - f: (213)977-8601
www.filmla.com

Summary Information — Location

Permit Number	F00147015-B	**Location Manager**	Timothy Hillman
Production Company	WARNER BROS TELEVISION PRODUCT...	Primary Phone	Mobile - 213-712-1637
Insured Company	WARNER BROS TELEVISION PRODUCT...	Secondary Phone	Office - 818-954-3077
Production Title	LETHAL WEAPON		

Date(s) 1/16/2019 to 1/16/2019 **Time(s)** 00:00 to 00:00

Posting "No Parking" signs B/S VALLEYHEART, WHITSETT TO RHODES

Approximate Footage 1201 - 1500 **Log Number** 228760

Date(s) 1/15/2019 to 1/15/2019 **Time(s)** 00:00 to 00:00

Posting "No Parking" signs E/S WHITSETT, VALLEYHEART NORTH TO END OF CHURCH PROPERTY. - EXCLUDING WEEKENDS

Approximate Footage 0 - 300 **Log Number** 229140

Date(s) 1/18/2019 to 1/22/2019 **Time(s)** 07:00 to 19:00

Posting "No Parking" signs W/S WILKINSON, VALLEYHEART NORTH 350 FT. EXCLUDING WEEKENDS

Approximate Footage 301 - 600 **Log Number** 229141

Date(s) 1/18/2019 to 1/22/2019 **Time(s)** 07:00 to 22:00

Posting "No Parking" signs E/S WILKINSON, VALLEYHEART NORTH 350 FT.

Approximate Footage 301 - 600 **Log Number** 229142

Date(s) 1/21/2019 to 1/21/2019 **Time(s)** 00:00 to 00:00

Posting "No Parking" signs B/S VALLEYHEART, WHITSETT TO RHODES

Approximate Footage 1201 - 1500 **Log Number** 229143

Date(s) 1/21/2019 to 1/21/2019 **Time(s)** 00:00 to 00:00

Lane / Full Closure E/S WHITSETT FROM VALLEYHEART NORTH TO END OF CHURCH PROPERTY

NOT A PERMIT

FilmL.A., Inc.
6255 W Sunset Blvd, 12th Floor
Hollywood, CA 90028
t: (213)977-8600 - f: (213)977-8601
www.filmla.com

Summary Information

Location

Location 1 of 1

Permit Number	F00147015-B	**Location Manager**	Timothy Hillman
Production Company	WARNER BROS TELEVISION PRODUCT...	Primary Phone	Mobile - 213-712-1637
Insured Company	WARNER BROS TELEVISION PRODUCT...	Secondary Phone	Office - 818-954-3077
Production Title	LETHAL WEAPON		

N/S VALLEYHEART FROM WHITSETT TO RHODES AV.

Approximate Footage 0 - 300

Date(s) 1/21/2019 to 1/21/2019 **Time(s)** 06:00 to 23:59

NOT A PERMIT

F-315-U

LOS ANGELES FIRE DEPARTMENT

Permit #F00147015-B

Permit No: 27868

Date Issue 1/14/2019

SPECIAL PERMIT TO USE SPECIAL EFFECTS

State Lic N	3554.08				
Name:	ORNELAS, DAVID	Address:	PO Box 1792	Phone:	(760) 686-3267
Company:		City:	WRIGHTWOOD	Mobile:	(760) 686-3267
Email:	djornelas04@gmail.com	State:	CA Zip: 92397	Fax:	

2nd Operator: 3554.08 ORNELAS, DAVID

Production Title: LETHAL WEAPON Production Company: WARNER BROS

Location: 4057 WILKINSON AVE

PERMISSION IS HEREBY GRANTED TO SIMULATE:

ACTOR COOKING ON BBQ, MULTIPLE TAKES, NO MINORS. ALL OTHERS AT A SAFE DISTANCE.

USING THE FOLLOWING SPECIAL EFFECTS MATERIAL:

2 - 5 GAL PROPANE TANKS

UNDER THE FOLLOWING CONDITIONS:

UNDER THE DIRECT SUPERVISION OF ORNELAS, DAVID, 3554.08 AND SPOT CHECK FOR THIS EFFECT. FLAME MUST BE CONTROLED BY SPFX OPERATOR. GENERAL PRECAUTIONS. (F00147015 - CODY PENWELL)

ADDITIONAL TERMS AND CONDITIONS

992.6 HSC RESPONSIBILITY. The Company representative shall provide to the authority having jurisdiction the name and license number of the special effects operator who shall have the authority, responsibility and be in charge of handling all Special Effects Material. The company representative shall also allocate sufficient time to the Special Effects Pyrotechnic Operator to prepare for the transportation, parking, storing, securing daily, discharging, disposing of, or otherwise handling of fireworks, pyrotechnic devices, or materials in a sane manner. Upon completion of firing, no unauthorized person shall be permitted access to the firing area until the licensed pyrotechnic operator has determined the area to be safe and secure.

NOTICE: The permittee and production company shall be advised that this permit in no way removes or modifies their responsibility to comply with any other applicable laws or ordinances, including those relating to excessive noise.

57.105.8 THE CHIEF SHALL HAVE THE POWER TO REVOKE OR SUSPEND ANY SPECIAL PERMIT UPON VIOLATION OF THE TERMS AND CONDITIONS IN ACCORDANCE WITH PROVISIONS OF SECTION 57.105.5 OF THE LOS ANGELES MUNICIPAL CODE.

SUBJECT TO FIELD INSPECTION NO DEVIATION WITHOUT WRITTEN PERMISSION

TEMPORARY FROM

1/21/2019 TO **1/21/2019**

Fire Chief
By: HUDSON
Phone: 213 978-3670

lafd:rev 2/2017

NOT A PERMIT

Permit #F001470150B

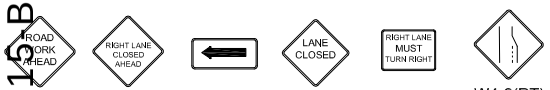

W20-1 W20-5 W1-6 (L) C30(CA) R3-7 W4-2(RT)

Ⓢ TRAFFIC SIGNAL

TRAFFIC CONE

TYPE I W/ SIGN

HIGH LEVEL WARNING DEVICE

ALL TRAFFIC CONTROL WILL BE INSTALLED TO MEET OR EXCEED THE LATEST CA-MUTCD MINIMUM REQUIREMENTS

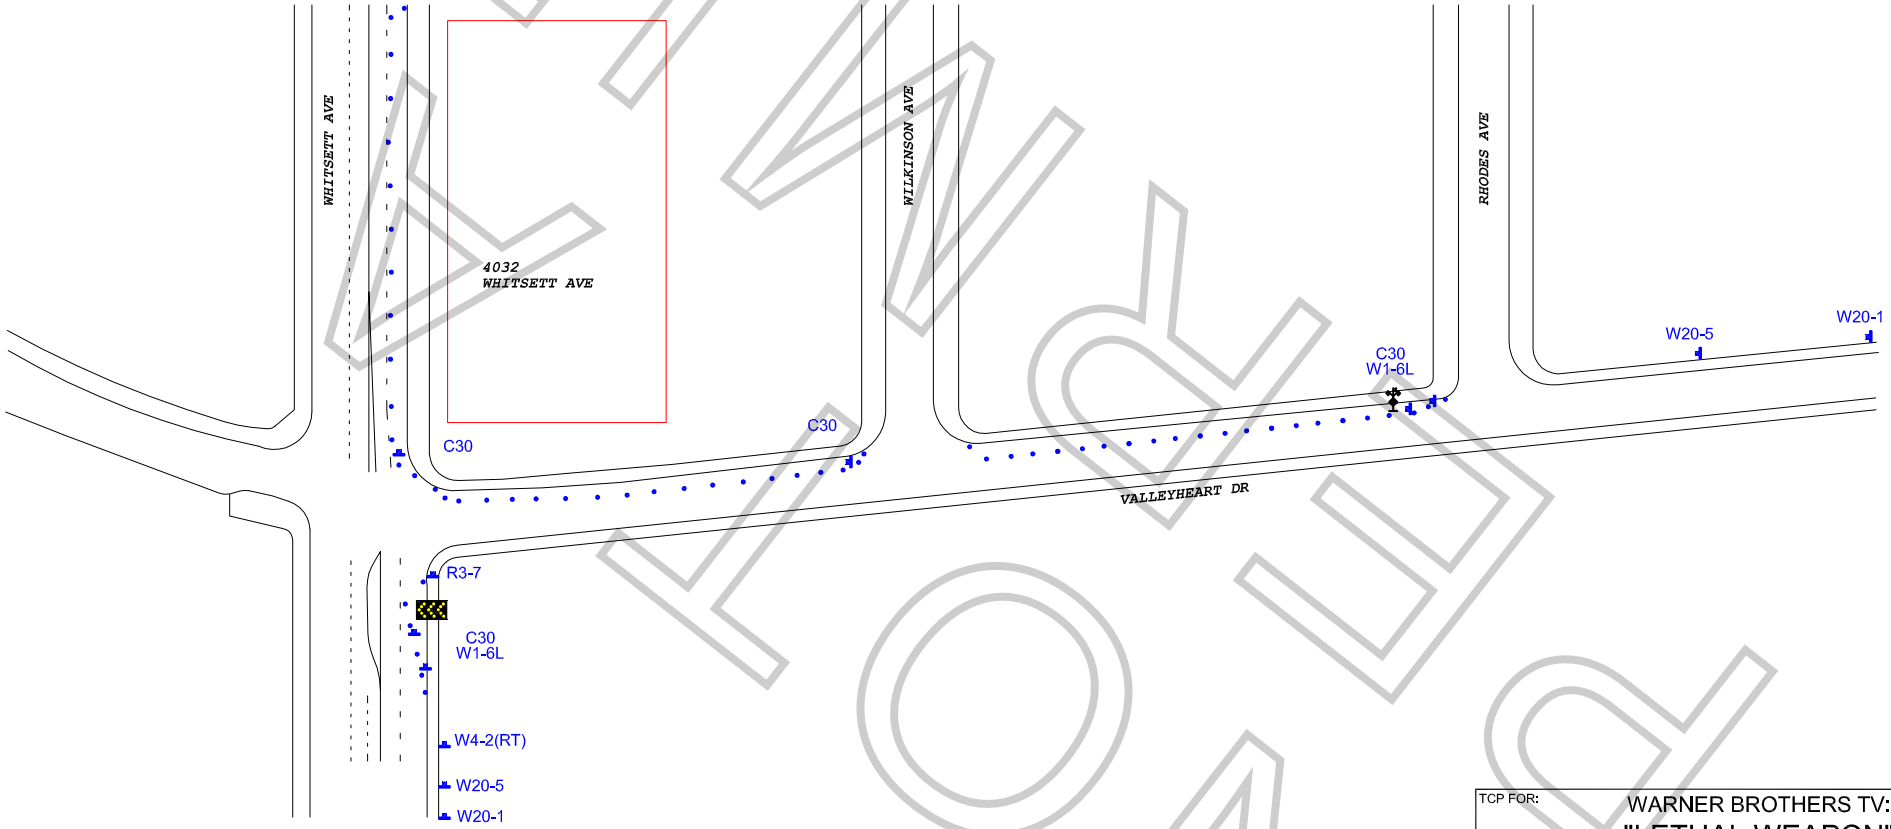

WORK ZONE TRAFFIC CONTROL PLAN
GENERAL NOTES

1. DATE/TIME: 1-21-19 FROM 06:00 HOURS TO 23:59 HOURS.

2. ALL SIGNING, STRIPING, AND TRAFFIC CONTROL DEVICES SHALL CONFORM TO THE (CURRENT) STATE OF CALIFORNIA DEPARTMENT OF TRANSPORTATION (CALTRANS) STANDARD PLANS AND STANDARD SPECIFICATIONS, CALIFORNIA MUTCD, AND ANY ADDENDUMS THERETO, AND AS SHOWN ON THESE PLANS, SYMBOLS AND ABBREVIATIONS USED ARE SHOWN ON CALTRANS STANDARD PLANS.
3. THERE WILL BE NO INTERFERENCE WITH TRAFFIC SIGNALS OR CROSSWALKS.
4. CONES WILL BE 28" MINIMUM HEIGHT AND HAVE REFLECTORIZED SLEEVES FOR NIGHT WORK.
5. POLICE WILL DIRECT TRAFFIC IF NECESSARY.

TCP FOR: WARNER BROTHERS TV: "LETHAL WEAPON"

LOCATION:
N/S CURB - VALLEYHEART DR FROM WHITSETT TO RHODES
E/S CURB - WHITSETT FROM VALLEYHEART NORTH TO END OF CHURCH PROPERTY
STUDIO CITY, CALIFORNIA

CONTACT: TIM HILLMAN
PH# 213-712-1637

JCL TRAFFIC SERVICES
(213) 622-9775
C31-CA Lic # 805357

DATE	REVISIONS	DRAFTER: MARIO MENJIVAR
		SCALE: N.T.S.
		FILM LA: CP

KLIWKOUT